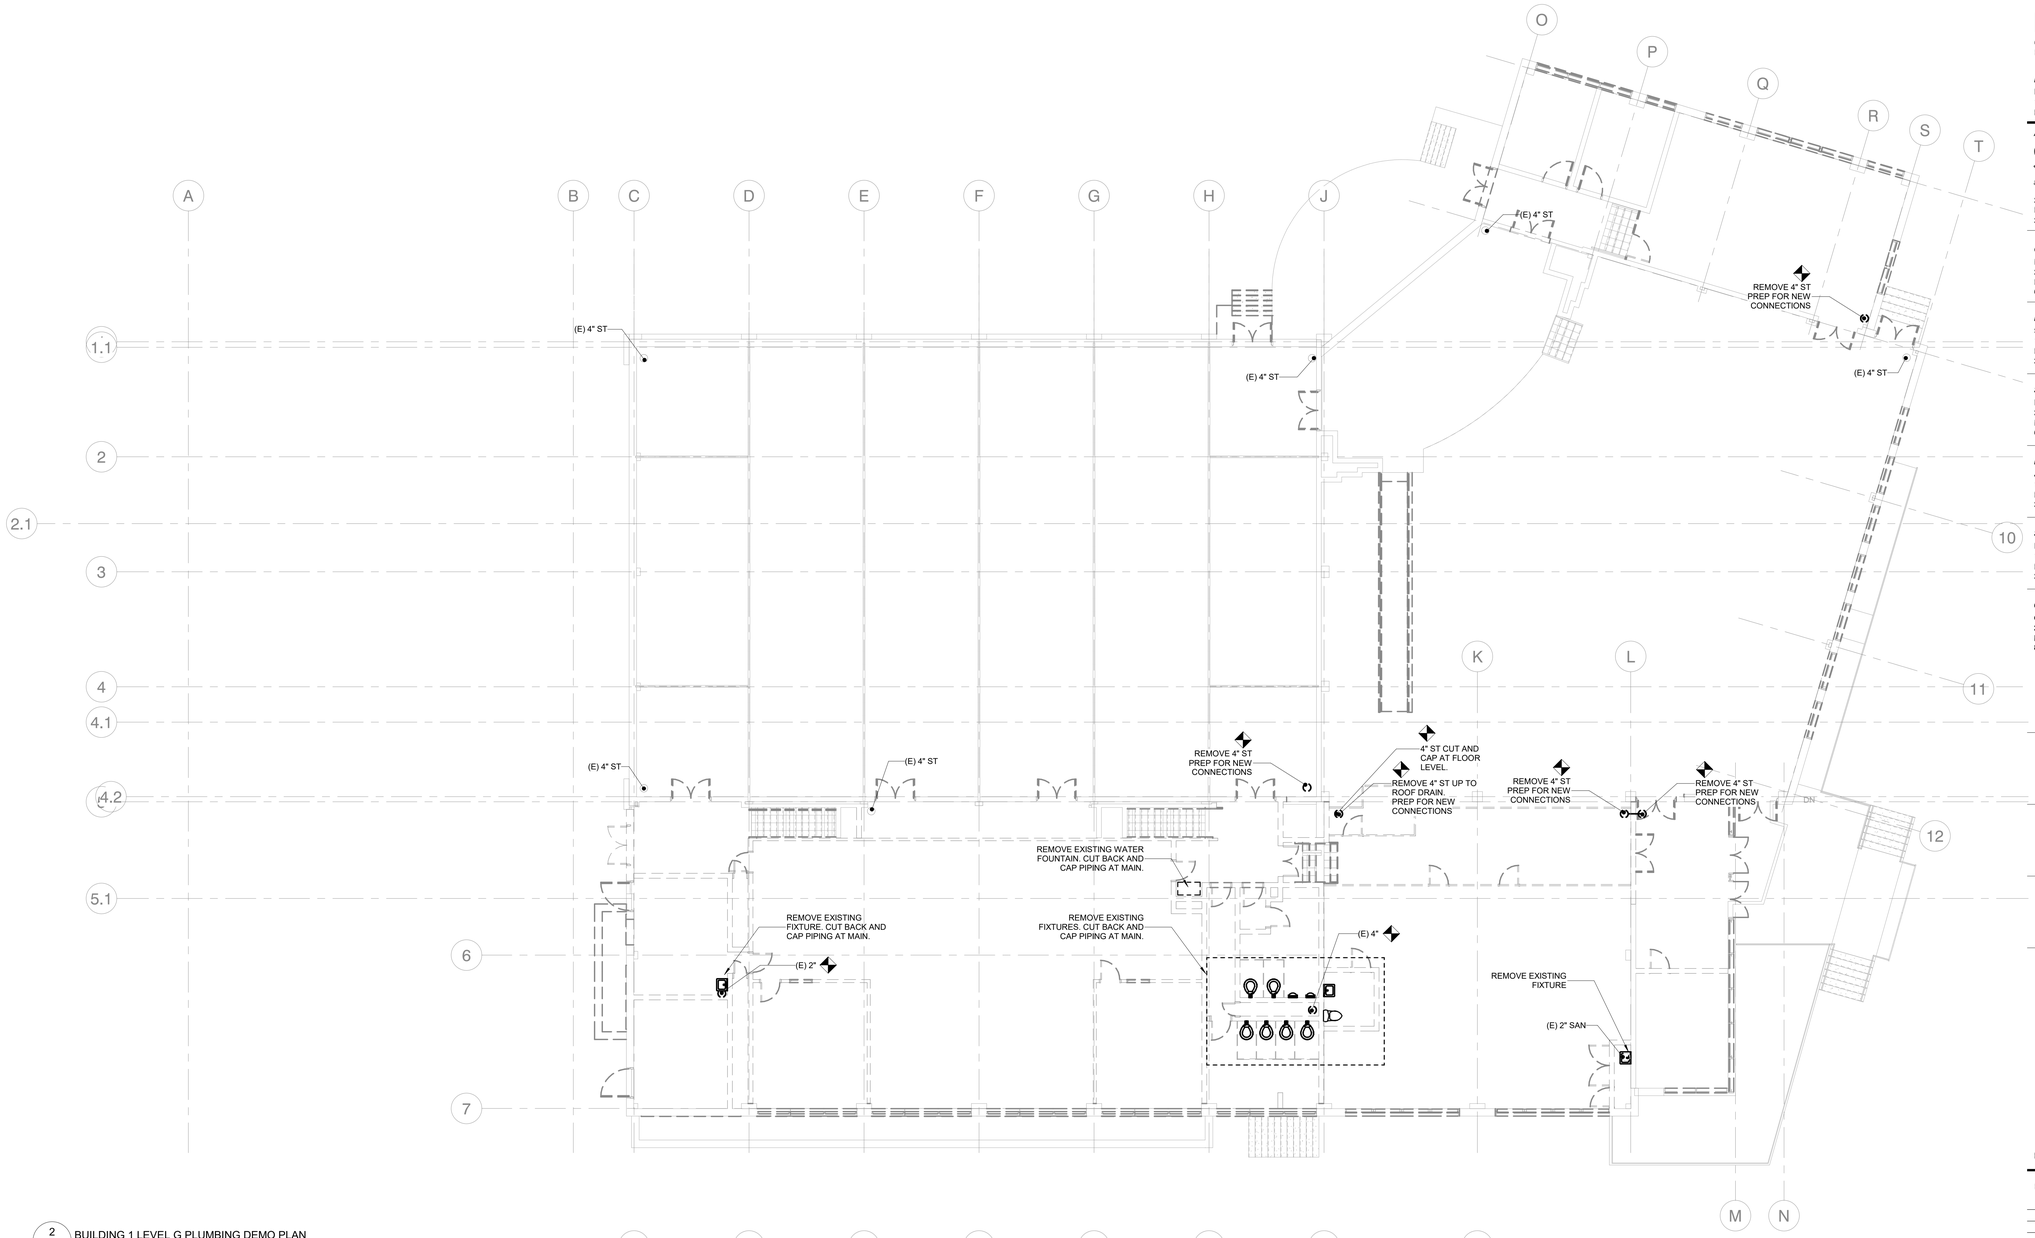

2 P2.01 BUILDING 1 LEVEL G PLUMBING DEMO PLAN
1/8" = 1'-0"

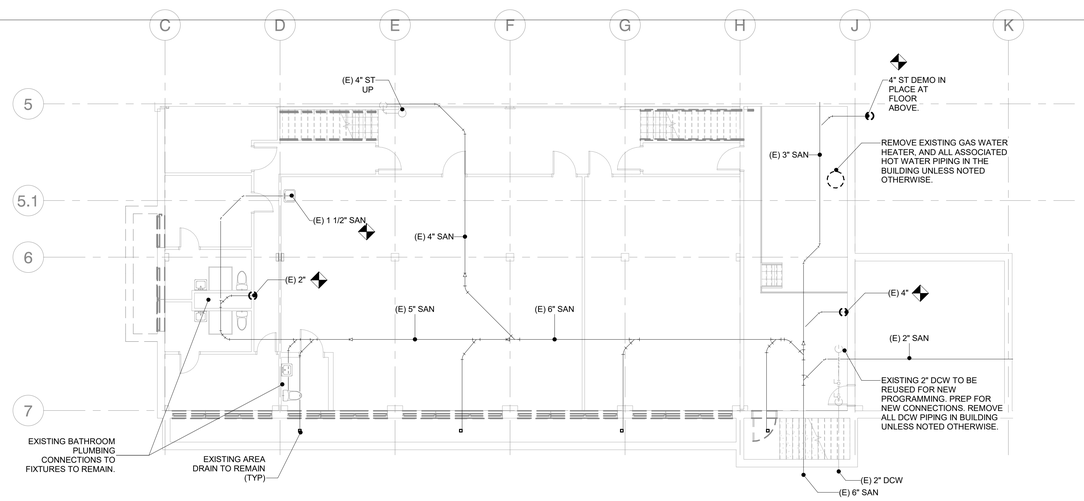

1 P2.01 BUILDING 1 BASEMENT PLUMBING DEMO PLAN
1/8" = 1'-0"

LAWNCREST RECREATION CENTER

6000 RISING SUN AVE
PHILADELPHIA, PA 19111

PROPERTY OWNER
PHILADELPHIA PARK AND RECREATION
1515 ARCH STREET, 10TH FLOOR
PHILADELPHIA, PA 19102

PROJECT USER
COMMUNITY VENTURES
1501 CHERRY STREET
PHILADELPHIA, PA 19102

ARCHITECT
SITIO
architecture + urbanism
2104 MARKET ST, 3RD FLOOR
PHILADELPHIA, PA 19103
215.268.3820

CIVIL ENGINEER
MELIORA
259 MORGAN STREET
PHOENIXVILLE, PA 19460
610-933-0123

LANDSCAPE ARCHITECT
SALT DESIGN STUDIO
161 LEVERINGTON AVE, SUITE 1005
PHILADELPHIA, PA 19127
215-621-7600

STRUCTURAL ENGINEER
HUNT ENGINEERING
22 E KING STREET
MALVERN, PA 19125
610-644-4600

MEP + FP ENGINEERING
J&M ENGINEERING
11 W THOMPSON STREET
PHILADELPHIA, PA 19125
215-454-2662

SUSTAINABILITY CONSULTANT
RE:VISION ARCHITECTURE
133 GRAPE STREET
PHILADELPHIA, PA 19127
215-482-1133

COMMISSIONING
GREYHAWK
2000 MIDATLANTIC DRIVE, SUITE 210
MOUNT LAUREL, NJ 08054
856-722-1800

KEYPLAN

REV #	DATE	DESCRIPTION

NOT FOR CONSTRUCTION

COPYRIGHT © 2022 - SITIO LLC - ALL RIGHTS RESERVED
All ideas, designs, arrangements and plans indicated or represented by this drawing and written material appearing herein constitute the original and unpublished work of SITIO, LLC and the same may not be duplicated, used or disclosed to any person, firm or corporation for any purpose whatsoever without the written consent of the architect.
PROJECT NO: *18-023*

ISSUED FOR
80% CONSTRUCTION DOCUMENT SET
1/12/24

SCALE: 1/8" = 1'-0"

PLUMBING BUILDING 1 DEMOLITION PLAN

P2.01

BIM 360://18-044 Rebuild Lawncrest/18-044 Rebuild Lawncrest-2020.rvt
1/11/2024 1:21:31 PM